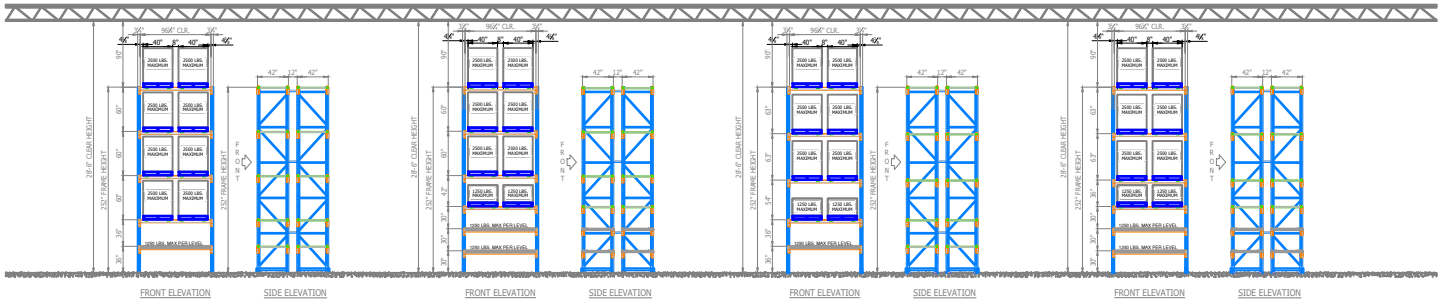

A2 SINGLE SELECTIVE RACK

A3 SINGLE SELECTIVE RACK

A4 SINGLE SELECTIVE RACK

A5 SINGLE SELECTIVE RACK

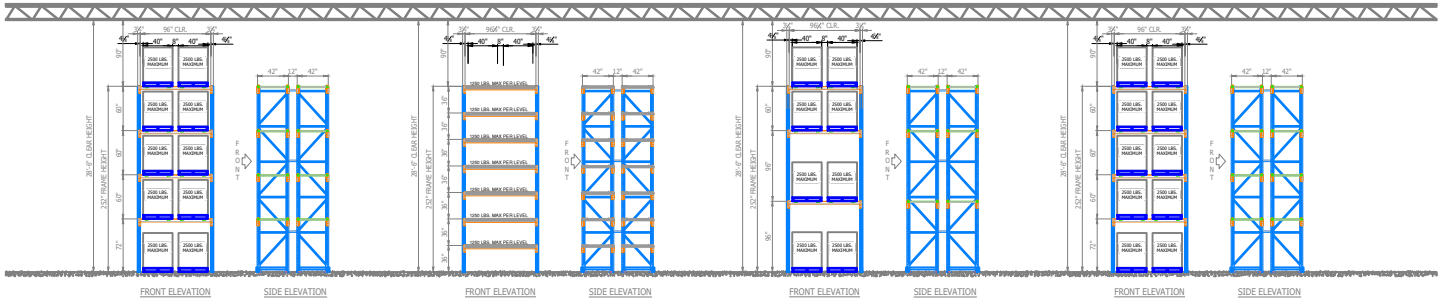

A1 SINGLE SELECTIVE RACK

S1 SINGLE SELECTIVE RACK

H1 SINGLE SELECTIVE RACK

G1 SINGLE SELECTIVE RACK

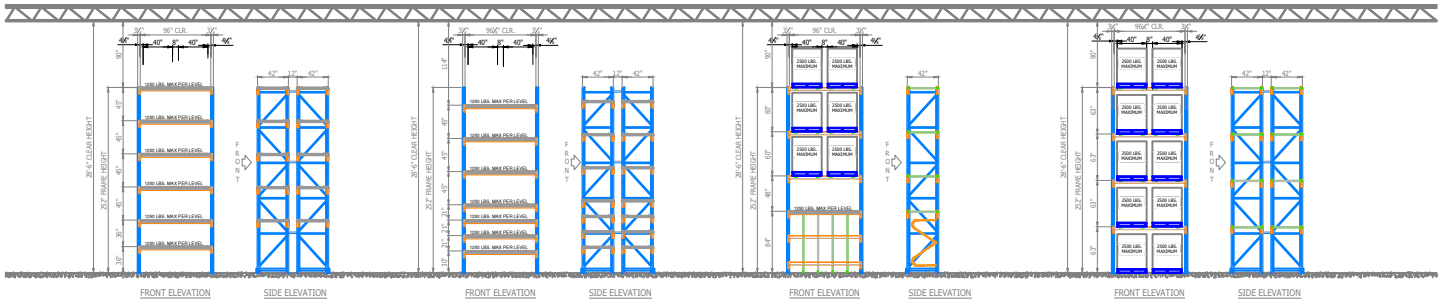

D1 SINGLE SELECTIVE RACK

D2 SINGLE SELECTIVE RACK

U1 U RACK - SKI

G2 SINGLE SELECTIVE RACK

CCLS
E-COMMERCE • FULFILLMENT • TRANSPORTATION
A CANADA CARTAGE COMPANY

250 First Gulf Blvd - Elevation	Drawn By: AT
Scale: NTS	Date: 25 January 2024